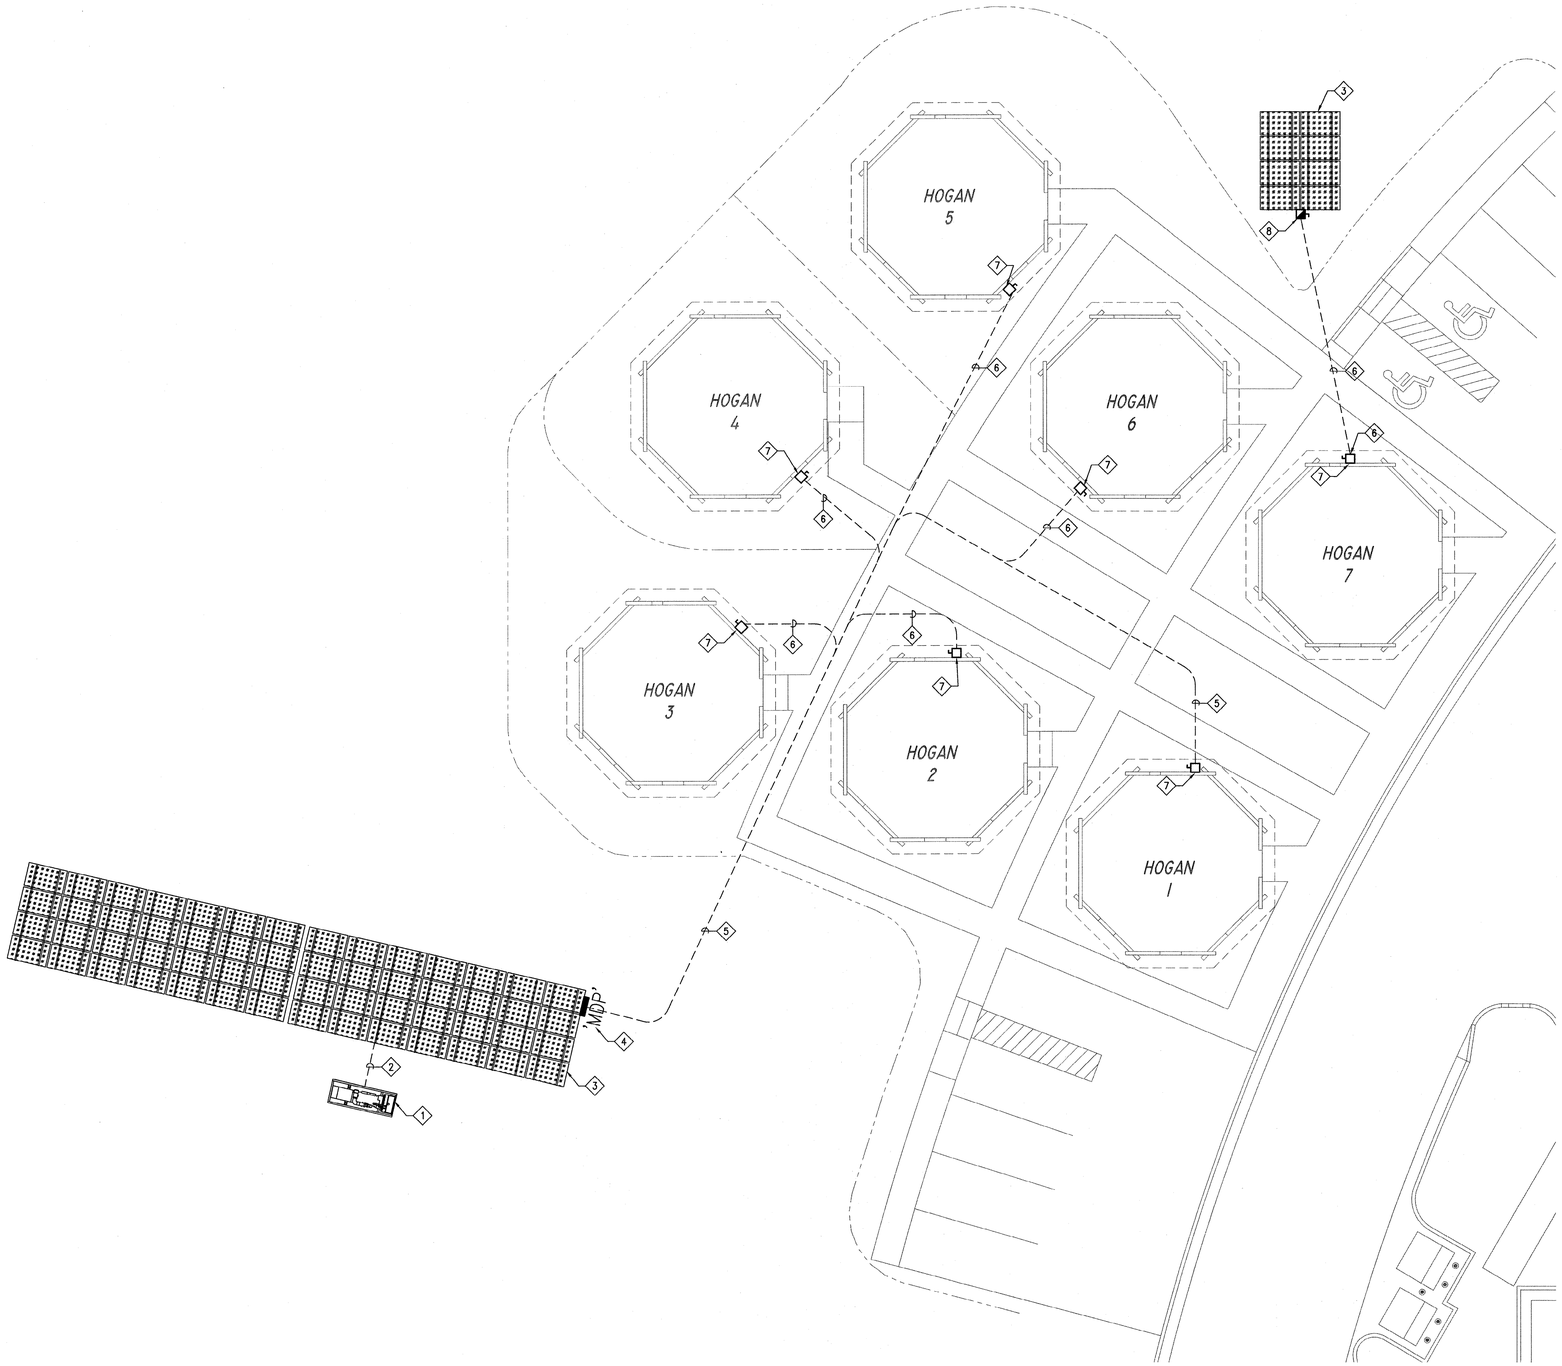


GENERAL NOTES:

1. ELECTRICAL CONTRACTOR TO REFER TO THE CIVIL ENGINEER'S DRAWING AND COORDINATE ELECTRICAL INSTALLATION WITH ALL UTILITIES.

KEYED NOTES

1. PROPANE FUELED BACKUP GENERATOR. PROVIDED AND INSTALLED BY OTHERS.
2. NEW CONDUIT TO BACKUP GENERATOR, PROVIDED AND INSTALLED BY OTHERS.
3. SOLAR ARRAY AND INVERTER, PROVIDED AND INSTALLED BY OTHERS.
4. MAIN DISTRIBUTION PANELBOARD, SEE ONE LINE DIAGRAM.
5. SIX (6) PANELBOARD FEEDER CONDUITS, SEE ONE LINE DIAGRAM.
6. PANELBOARD FEEDER CONDUIT, SEE ONE LINE DIAGRAM.
7. UNIT MAIN SERVICE DISCONNECT SWITCH, SEE ONE LINE DIAGRAM.
8. SOLAR ARRAY SERVICE DISCONNECT SWITCH, SEE ONE LINE DIAGRAM.

ELECTRICAL SITE PLAN
SCALE: 1" = 10'-0"

N

PLANCHECK BY JTAS
May 02, 2012
(A,S,P,M,E,F/P,E/N)

COPYRIGHT©
THESE DOCUMENTS ARE INSTRUMENTS OF PROFESSIONAL SERVICE AND THE INFORMATION CONTAINED HEREIN IS RECOMPILED SITE SPECIFIC FOR THIS PROJECT ONLY. ENGINEERING IS NOT RESPONSIBLE FOR ANY UNAUTHORIZED OBSERVATIONS, INTERPRETATIONS, DECISIONS, OR REPRODUCTION AND ADMINISTRATIONS MADE FROM THESE DOCUMENTS. USE OF PART WITHOUT ROYAL ENGINEERING'S CONSENT IS IN VIOLATION OF COPYRIGHT LAW. COPYRIGHT © 1991 ROYAL ENGINEERING. ALL OTHER RESERVED RIGHTS RESERVED UNDER COMMON LAW COPYRIGHTS STATUTORY AND (1991) WHICH PREEMPTS STATE AND LOCAL PUBLIC RECORD ACTS. REFER TO ACT 17 U.S.C. PAR. 301 (1991).

DESIGNED BY: KJH
CHECKED BY: SRG
ROYAL ENGINEERING PROJECT NO. J11245.00
DATE PLOTTED: 01.05.2012

DATE	REVISIONS	LOG NO.
	PLAN REVIEW 4/6/2012	
12-18-2011		11-228

ROYAL ENGINEERING
ELECTRICAL
2595 SOUTH STATE SUITE 225
PHONE: 801.372.2228
MECHANICAL
PROVO, UTAH 84606
FAX: 801.375.9578

Registered Professional Engineer (Electrical)
CERTIFICATE NO.
35615
STEVEN R. GRIFFITHS
Date Signed 12
ARIZONA U.S.A.
EXPIRES: 12/31/13

LOREN V. SADLER
ARCHITECT, INC.
221 west hillview
(928) 289-4282
winslow, arizona 86047
fax (928) 289-0230

GUEST HOGANS
for N.A.T.I.V.E.
KAYENTA, ARIZONA 86033

ELECTRICAL SITE PLAN

E1.0