

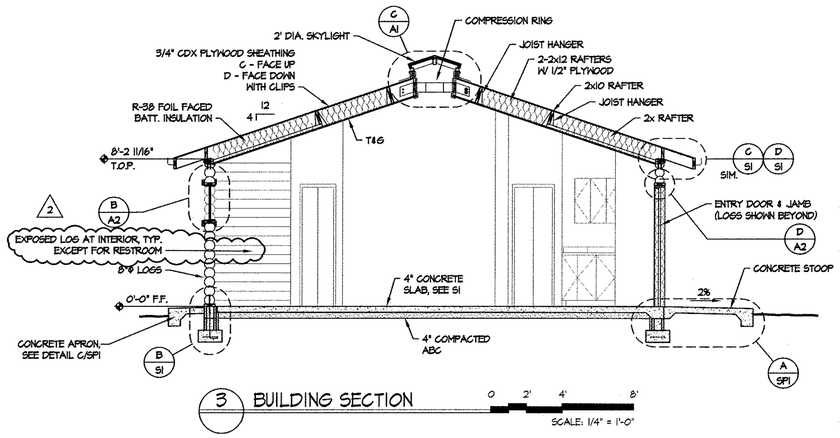


3 BUILDING SECTION

SCALE: 1/4" = 1'-0"

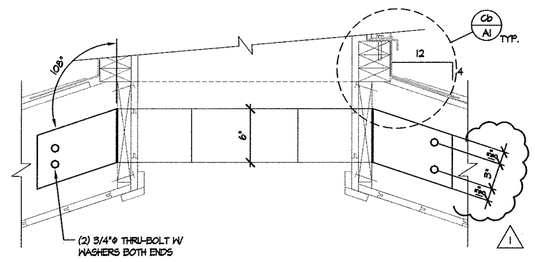


Ca SECTION

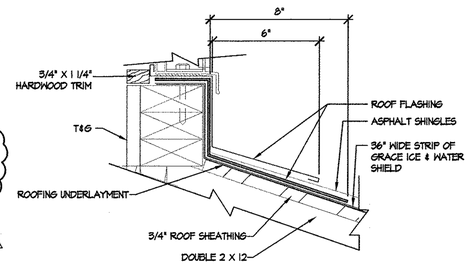


Cb SECTION

SCALE: 3"= 1'-0"

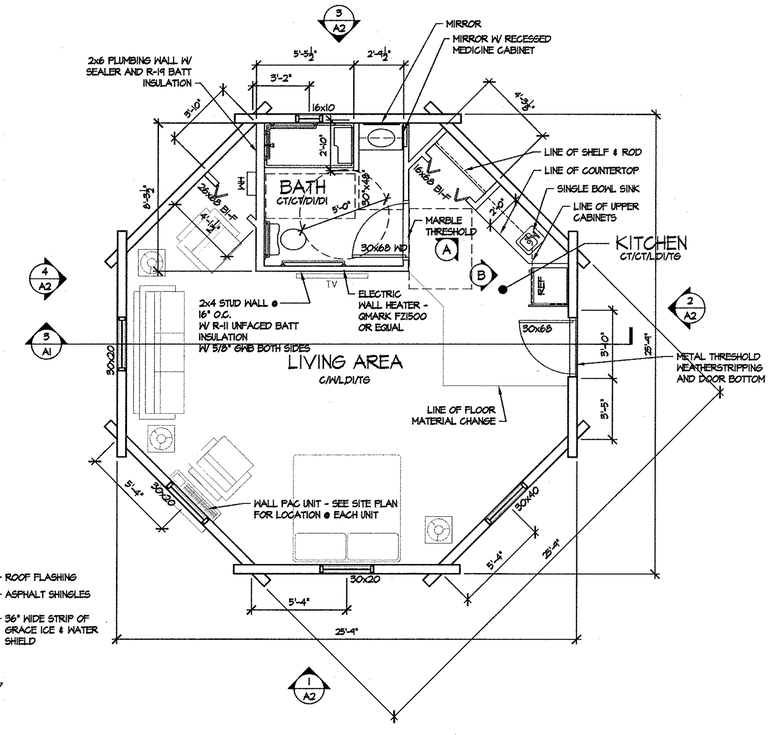


2 ACCESSIBLE FLOOR PLAN

SCALE: 1/4" = 1'-0"

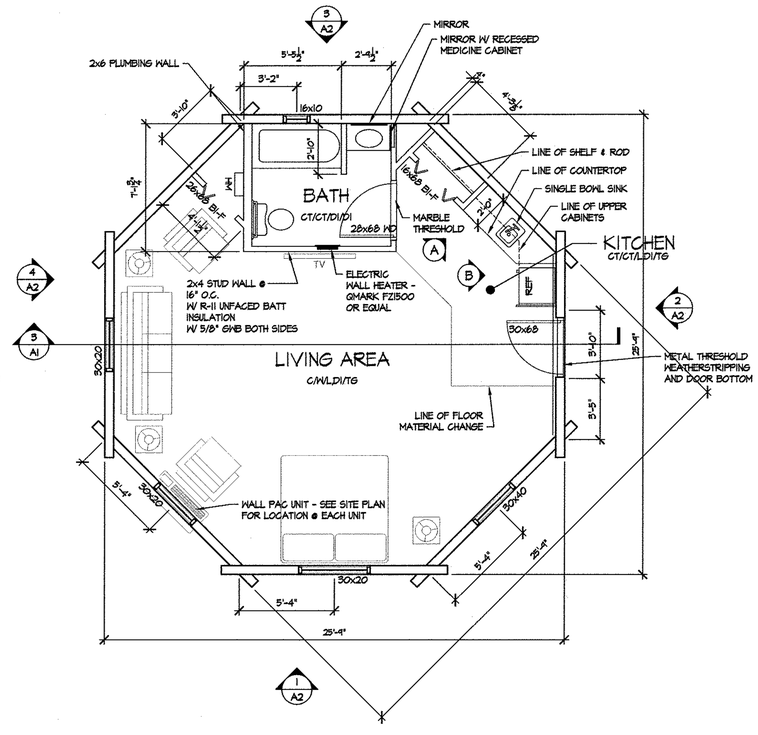


1 STANDARD FLOOR PLAN

SCALE: 1/4" = 1'-0"

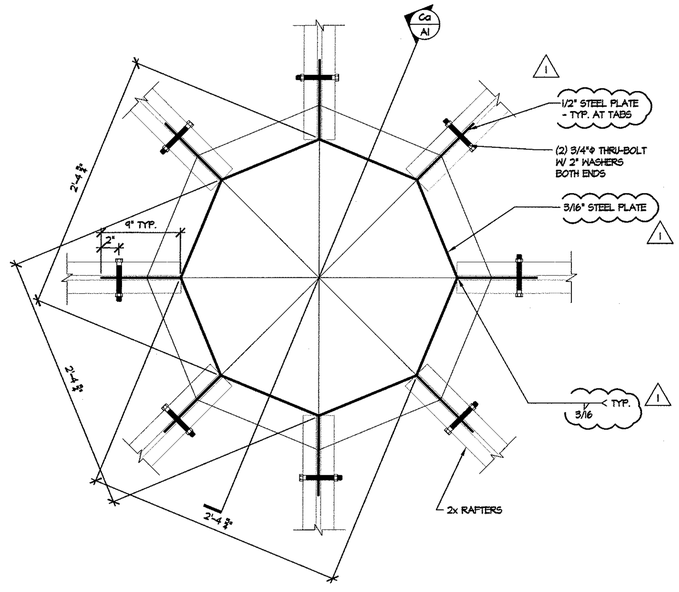


C COMPRESSION RING DETAIL

SCALE: 1 1/2" = 1'-0"

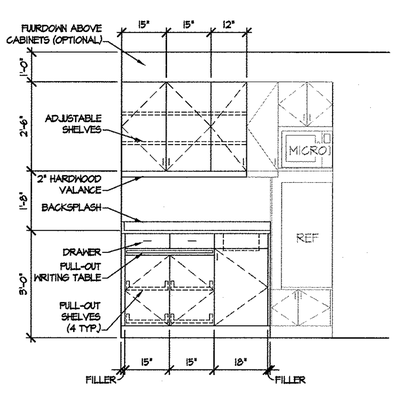

B TYPICAL UNIT INTERIOR ELEVATION

SCALE: 1/2" = 1'-0"

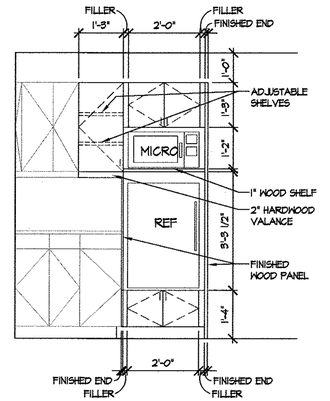

A TYPICAL UNIT INTERIOR ELEVATION

SCALE: 1/2" = 1'-0"

ROOM FINISH LEGEND

KEY: FLOOR/BASE/WALL/CEILING

MARK	MATERIAL
C	CARPET
CT	CERAMIC TILE
O	CONCRETE - UNFINISHED
W	WOOD, PAINTED
DI	1/2" GWB W/ TEXTURE, PAINTED
L	SEALED LOG INTERIOR
TG	TONGUE & GROOVE - STAINED

GENERAL NOTES:

1. BATHROOM WALL SILL PLATES & SOLID SURFACE THRESHOLD SHALL BE BEDDED IN MASTIC, TYP.
2. ALL WINDOWS SHALL BE LOW E INSULATED, VINYL FRAME

DOOR NOTES:

DOORS:

INTERIOR - BATHROOM: 6 PANEL SOLID CORE WOOD DOOR - PAINTED

- BI-FOLD: SOLID CORE WOOD DOOR - PAINTED

EXTERIOR - 6 PANEL EXTERIOR METAL SKIN THERMALLY BROKEN WOOD GRAIN FINISH

1. ALL DOORS SHALL HAVE SET OF 3 HINGES.

Registered Professional Engineer (Structural) CERTIFICATE NO. 21832 SCOTT W. LARSON Date Signed 6/30/12 ARIZONA, U.S.A.

Expires 6/30/2012

FOR STRUCTURAL ONLY

REVISIONS: PLAN REVIEW 04.06.12

DATE: 06.27.12

JOB NO. 01.06.12

11-028

REGISTERED ARCHITECT CERTIFICATE NO. 28987 LOREN V. SADLER DATE SIGNED 6/27/12 ARIZONA, U.S.A.

LOREN V. SADLER ARCHITECT, INC.

221 west hillview (928) 289-4282


window, arizona 86047 fax (928) 289-0250

GUEST HOGANS for N.A.T.I.V.E. KAYENTA, ARIZONA 86033

STANDARD FLOOR PLANS, SECTIONS, INTERIOR ELEVATIONS AND DETAILS

A1


H:\Loren\Projects\Guest Homes @ Kayenta\cd\(A) Architecture\Hogan A1.dwg, 6/28/2012 8:45:34 AM

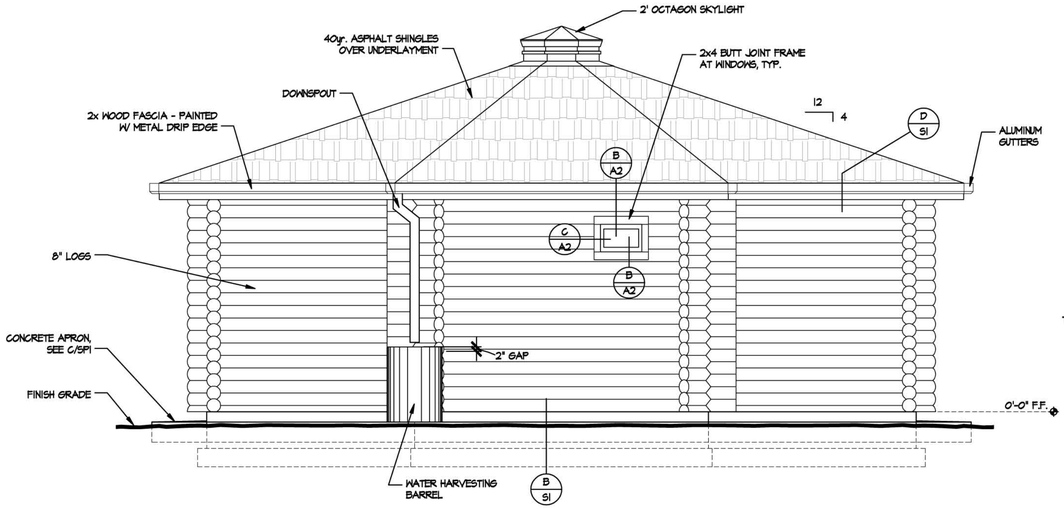

3 EXTERIOR ELEVATION

0 1'-4" 2'-8" 5'-4"


SCALE: 3/8" = 1'-0"

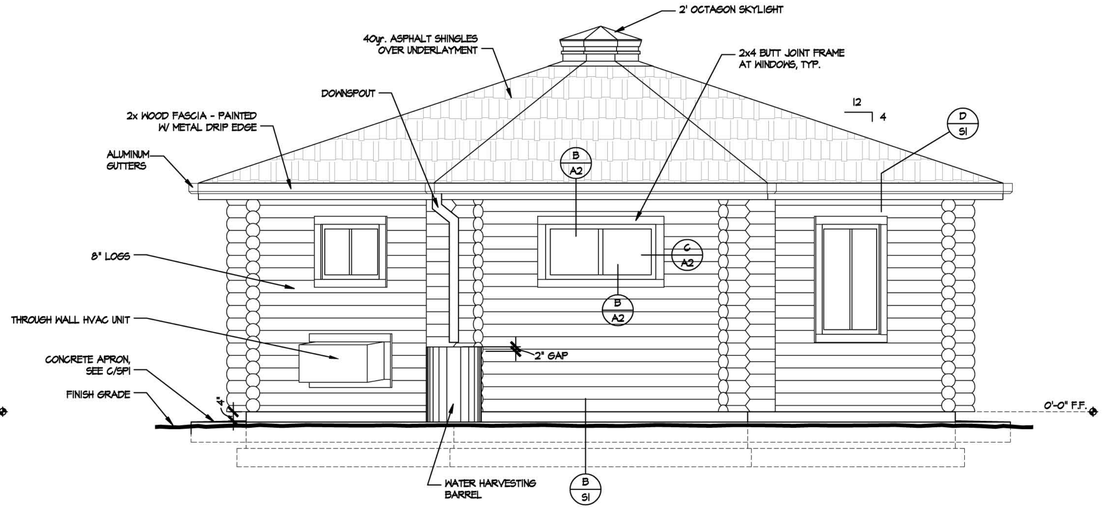

1 EXTERIOR ELEVATION

0 1'-4" 2'-8" 5'-4"


SCALE: 3/8" = 1'-0"

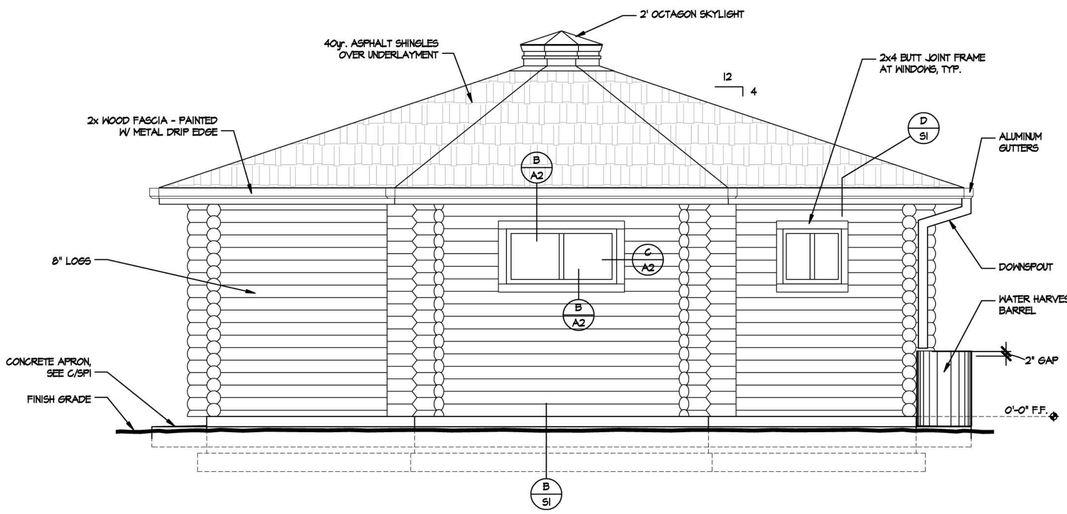

4 EXTERIOR ELEVATION

0 1'-4" 2'-8" 5'-4"


SCALE: 3/8" = 1'-0"

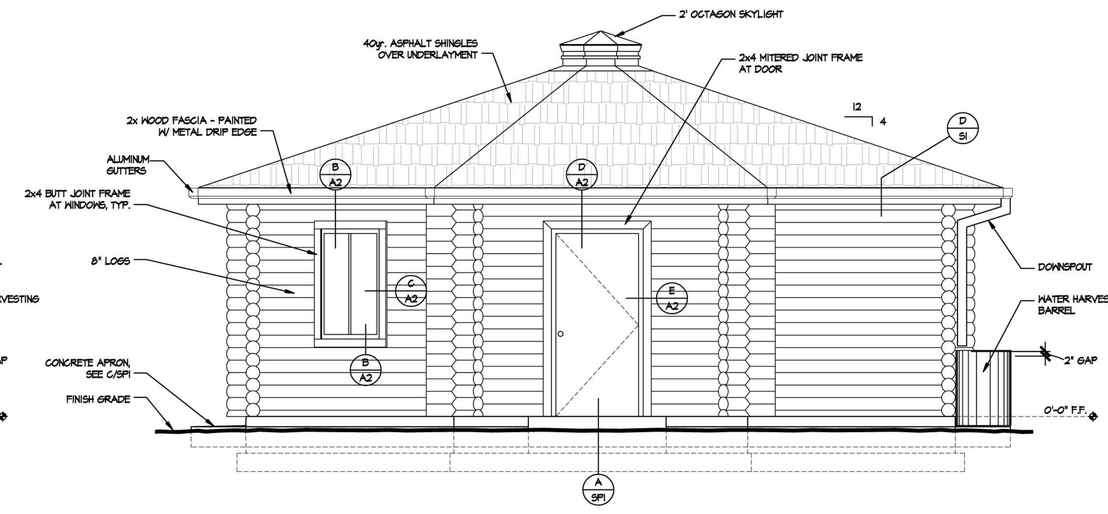

2 EXTERIOR ELEVATION


0 1'-4" 2'-8" 5'-4"

SCALE: 3/8" = 1'-0"

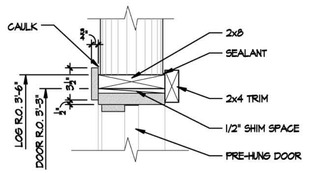


E DETAIL @ DOOR JAMB

SCALE: 1 1/2" = 1'-0"

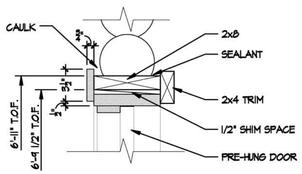


D DETAIL @ DOOR HEAD

SCALE: 1 1/2" = 1'-0"

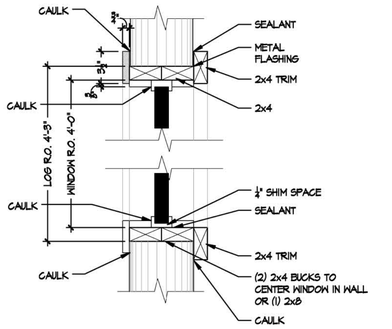


C DETAIL @ WINDOW JAMB

SCALE: 1 1/2" = 1'-0"

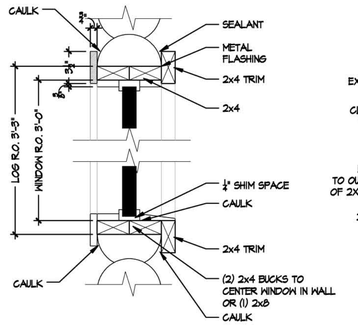

B DETAIL @ WINDOW HEAD & SILL

SCALE: 1 1/2" = 1'-0"

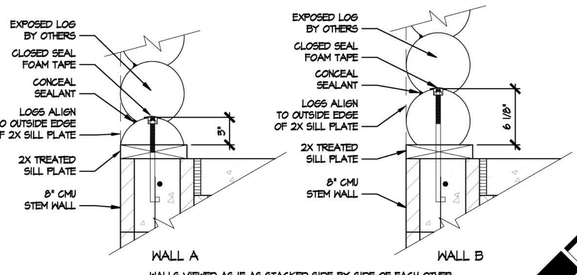

A LOG PROFILES

WALLS VIEWED AS IF AS STACKED SIDE-BY-SIDE OF EACH OTHER

SCALE: 1 1/2" = 1'-0"

LOREN V. SADLER ARCHITECT, INC.
221 west hilltop
(928) 289-4282
winslow, arizona 86047
fax (928) 289-0230

REGISTERED ARCHITECT
CERTIFICATE NO.
28987
LOREN V. SADLER
DATE SIGNED 11-9-12
ARIZONA U.S.A.

Expires 12-31-13


REVISIONS:	
DATE:	01-26-12
LOG NO.	11-029

GUEST HOGANS
for N.A.T.I.V.E.
KAYENTA, ARIZONA 86033

EXTERIOR ELEVATION

A2


H:\Lvsarch\Projects\Guest Homes © Kayenta\cd\(4) Architectural\Hogan A2.dwg, 2/13/2012 2:23:46 PM

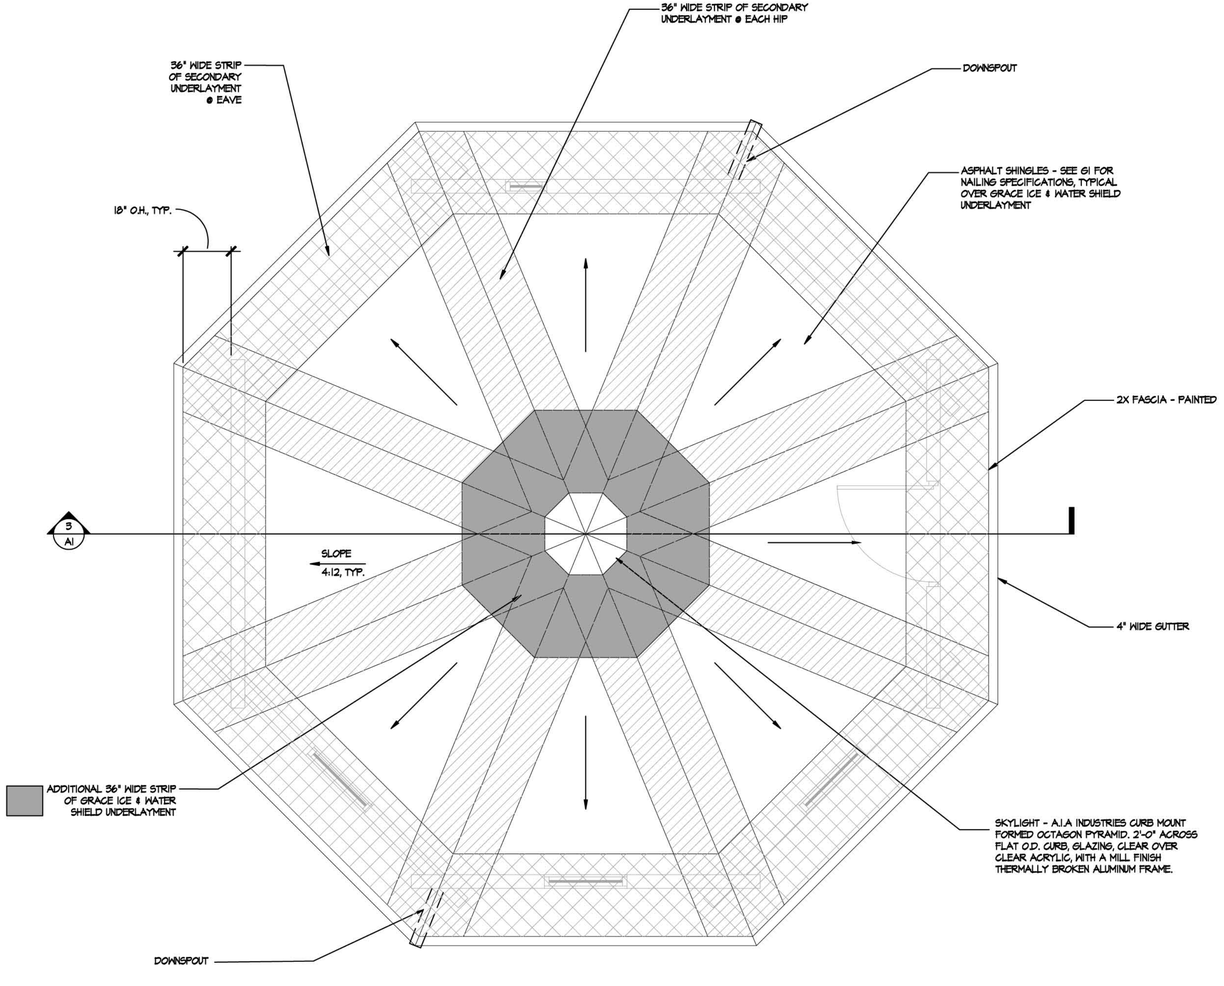

2 ROOF PLAN

0 1'-4" 2'-8" 5'-4"

SCALE: 3/8" = 1'-0"

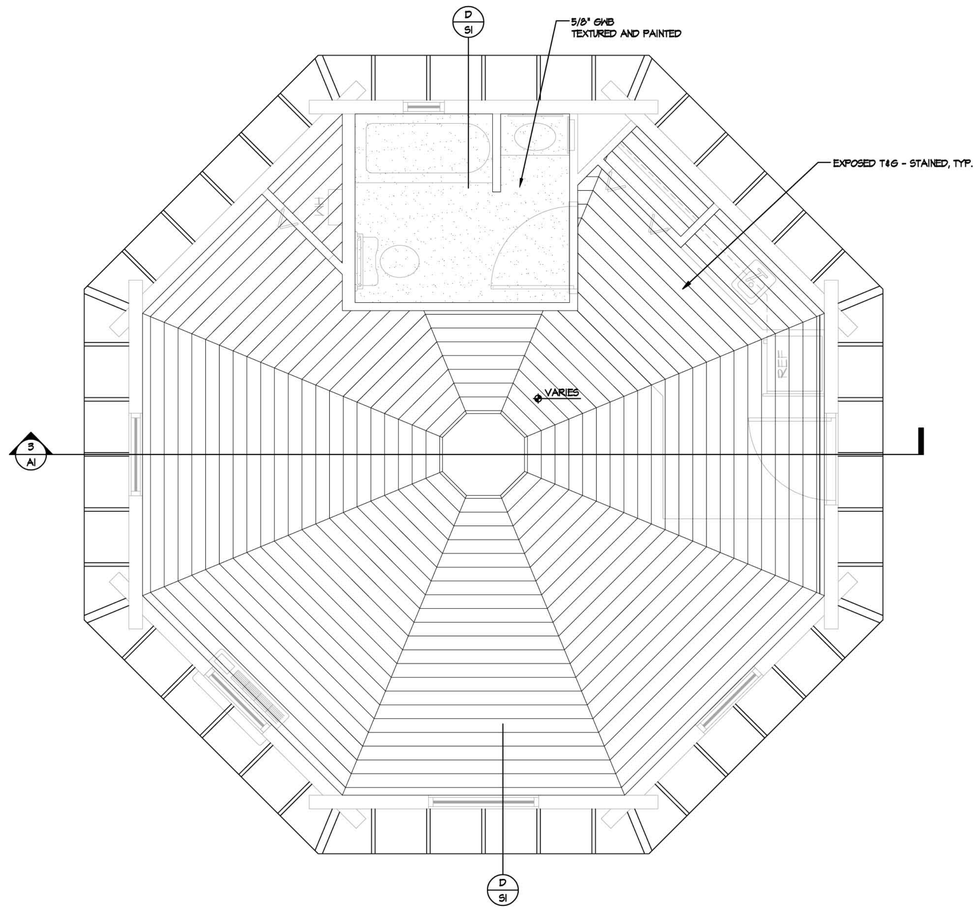

1 REFLECTED CEILING PLAN

0 1'-4" 2'-8" 5'-4"

SCALE: 3/8" = 1'-0"

H:\Lvsarch\Projects\Guest Homes @ Kayenta\cad\(A) Architectural\Hogan A3.dwg, 2/13/2012 2:31:45 PM

REVISIONS:
DATE:
JOB NO.
01-26-12
11-022a


REGISTERED ARCHITECT
CERTIFICATE NO.
28987
LOREN V. SADLER
DATE SIGNED 12-31-13
ARIZONA U.S.A.
Expires 12-31-13

LOREN V. SADLER
ARCHITECT, INC.
221 west hillview
(928) 289-4262
window, arizona 86047
fax (928) 289-0250


GUEST HOGANS
for N.A.T.I.V.E.
KAYENTA, ARIZONA 86033

REFLECTED CEILING PLAN,
ROOF PLAN


A3

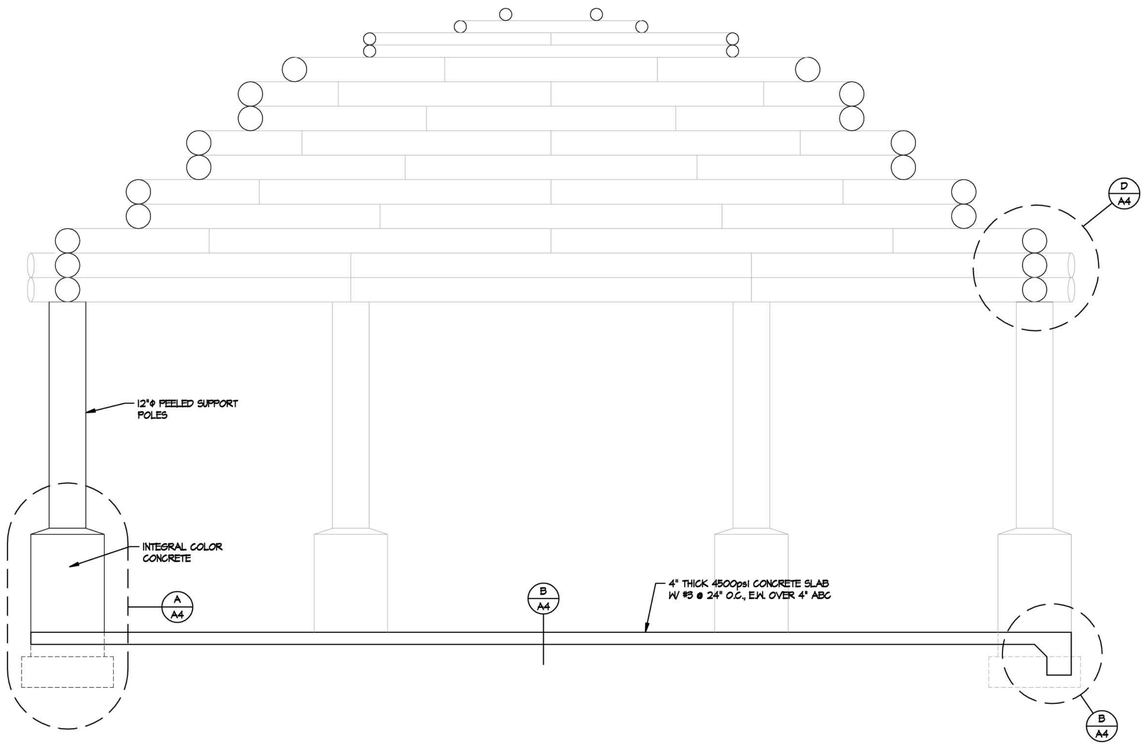


3 CROSS SECTION
SCALE: 1/2" = 1'-0"

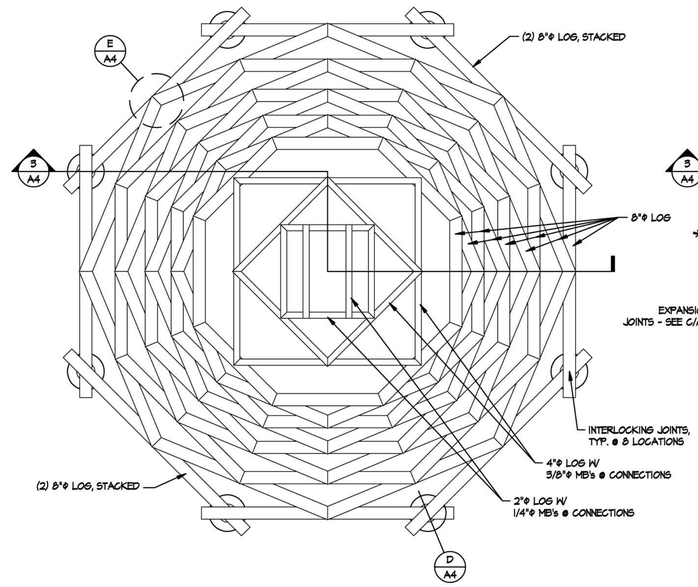


2 SHADED HOGAN ROOF PLAN
SCALE: 1/4" = 1'-0"

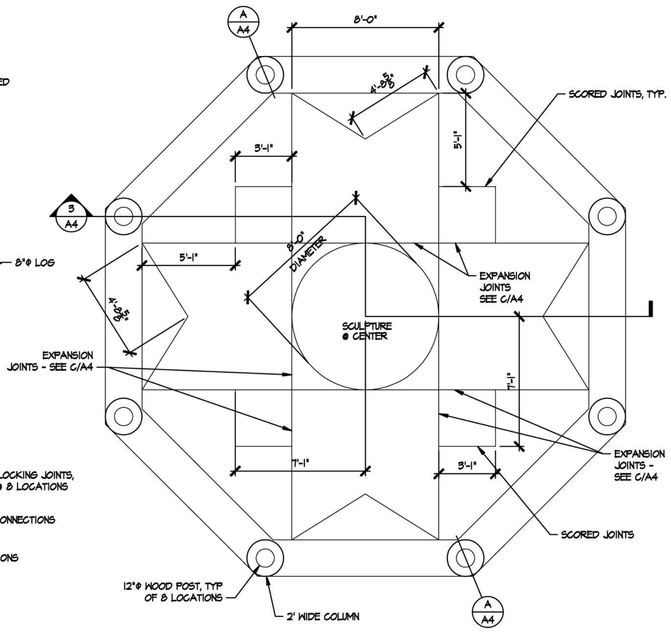


1 SHADED HOGAN FLOOR PLAN
SCALE: 1/4" = 1'-0"

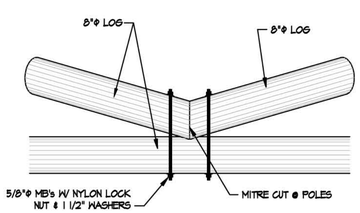


E RAFTER CONNECTION DETAIL
SCALE: 1/2" = 1'-0"

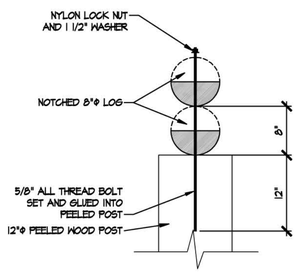


D LOG RING @ SUPPORT POST
SCALE: 1" = 1'-0"

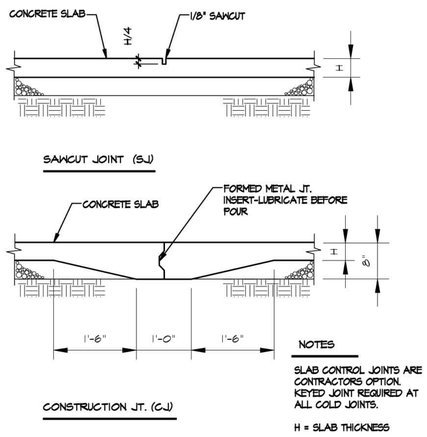

C TYPICAL SLAB CONTROL JOINTS
SCALE: 3/4" = 1'-0"

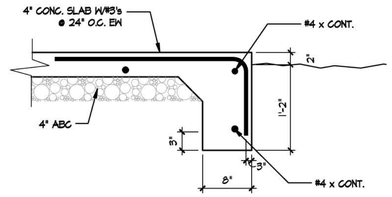

B TURNDOWN DETAIL
SCALE: 1" = 1'-0"

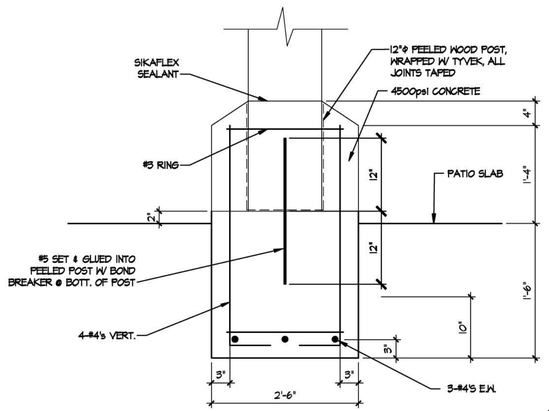

A WOOD FRAMED COLUMN FOOTING
SCALE: 1" = 1'-0"

LOREN V. SADLER ARCHITECT, INC.
221 west hilltop
(928) 289-4282
window, arizona 86047
fax (928) 289-4250

REGISTERED ARCHITECT
CERTIFICATE NO. 28987
LOREN V. SADLER
DATE SIGNED 1-31-13
ARIZONA U.S.A.
Expires 12-31-13

REVISIONS:
DATE:
JOB NO. 11-028
01-26-12

GUEST HOGANS
for N.A.T.I.V.E.
KAYENTA, ARIZONA 86033

SHADE HOGAN FLOOR PLAN, ROOF PLAN, ELEVATION AND DETAILS

A4

H:\Lvsarch\Projects\Guest Homes @ Kayenta\cad\(4) Architecture\Hogan A4.dwg, 2/13/2012 4:22:20 PM