


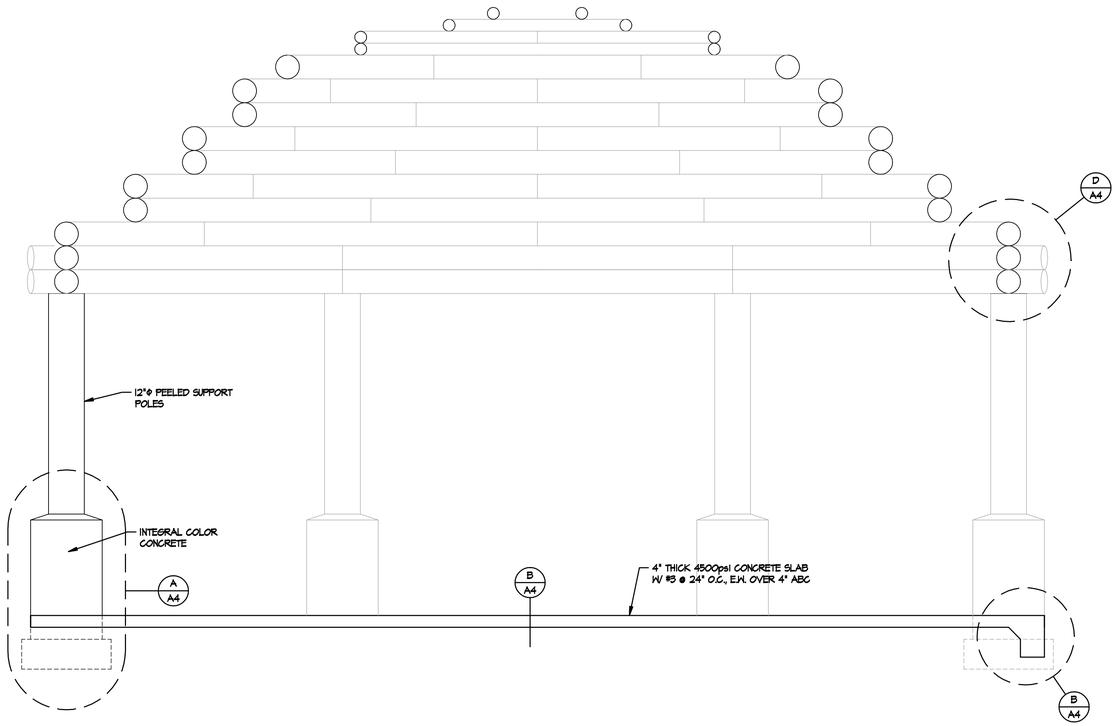


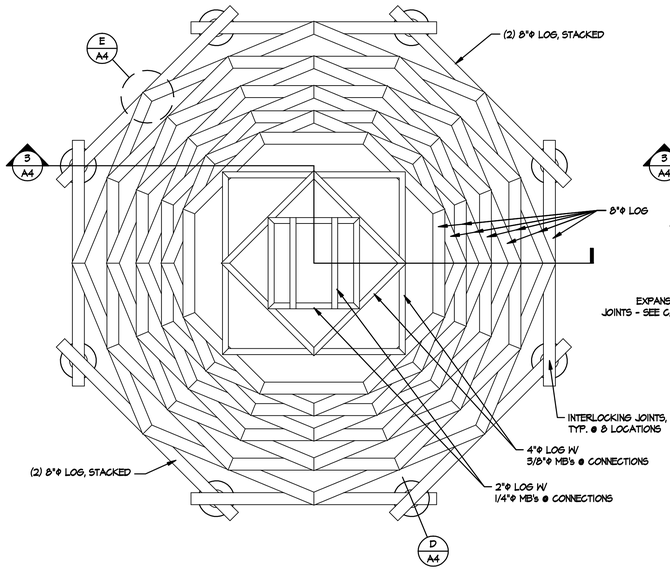

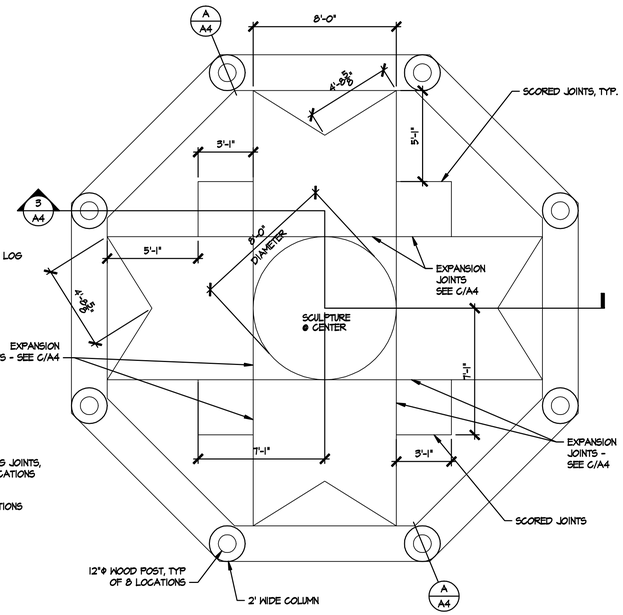


3 CROSS SECTION

SCALE: 1/2" = 1'-0"

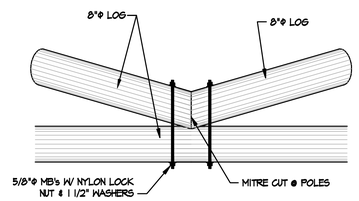


E RAFTER CONNECTION DETAIL

SCALE: 1/2" = 1'-0"

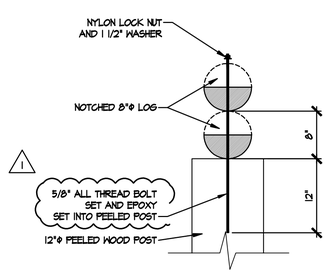


D LOG RING @ SUPPORT POST

SCALE: 1" = 1'-0"

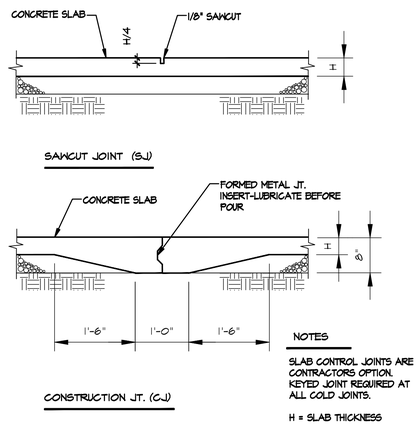


C TYPICAL SLAB CONTROL JOINTS

SCALE: 3/4" = 1'-0"

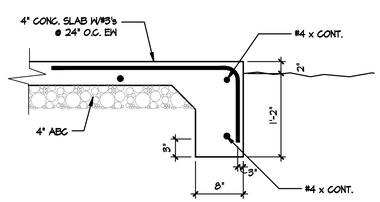

B TURNDOWN DETAIL

SCALE: 1" = 1'-0"

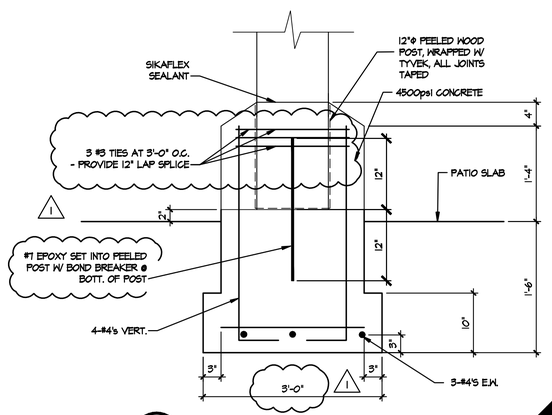

A WOOD FRAMED COLUMN FOOTING

SCALE: 1" = 1'-0"

2 SHADED HOGAN ROOF PLAN

0 2' 4' 8'

SCALE: 1/4" = 1'-0"

1 SHADED HOGAN FLOOR PLAN

0 2' 4' 8'

SCALE: 1/4" = 1'-0"

Registered Professional Engineer (Structural) CERTIFICATE NO. 21832 SCOTT W. LARSON Date Signed 4/6/12 ARIZONA, U.S.A.

Expires 6/30/2012

FOR STRUCTURAL ONLY

1 *** ALL LOG CONSTRUCTION SHALL BE PONDEROSA PINE

PLANCHECK BY JMS

May 02, 2012

(A,S,P,M,E,F/P,E/N)

REGISTERED ARCHITECT CERTIFICATE NO. 28987 LOREN V. SADLER DATE SIGNED 10-31-12 ARIZONA, U.S.A. Expires 10-31-13

REVISIONS:
DATE:
JOB NO.
PLAN REVIEW 04.06.12
01.26.12
11-028

LOREN V. SADLER ARCHITECT, INC.

221 west hillview
(928) 282-4282

window, arizona 86047
fax (928) 282-0250

GUEST HOGANS for N.A.T.I.V.E.
KAYENTA, ARIZONA 86033

SHADE HOGAN FLOOR PLAN, ROOF PLAN, ELEVATION AND DETAILS

A4